1 Půdorys
1 : 50

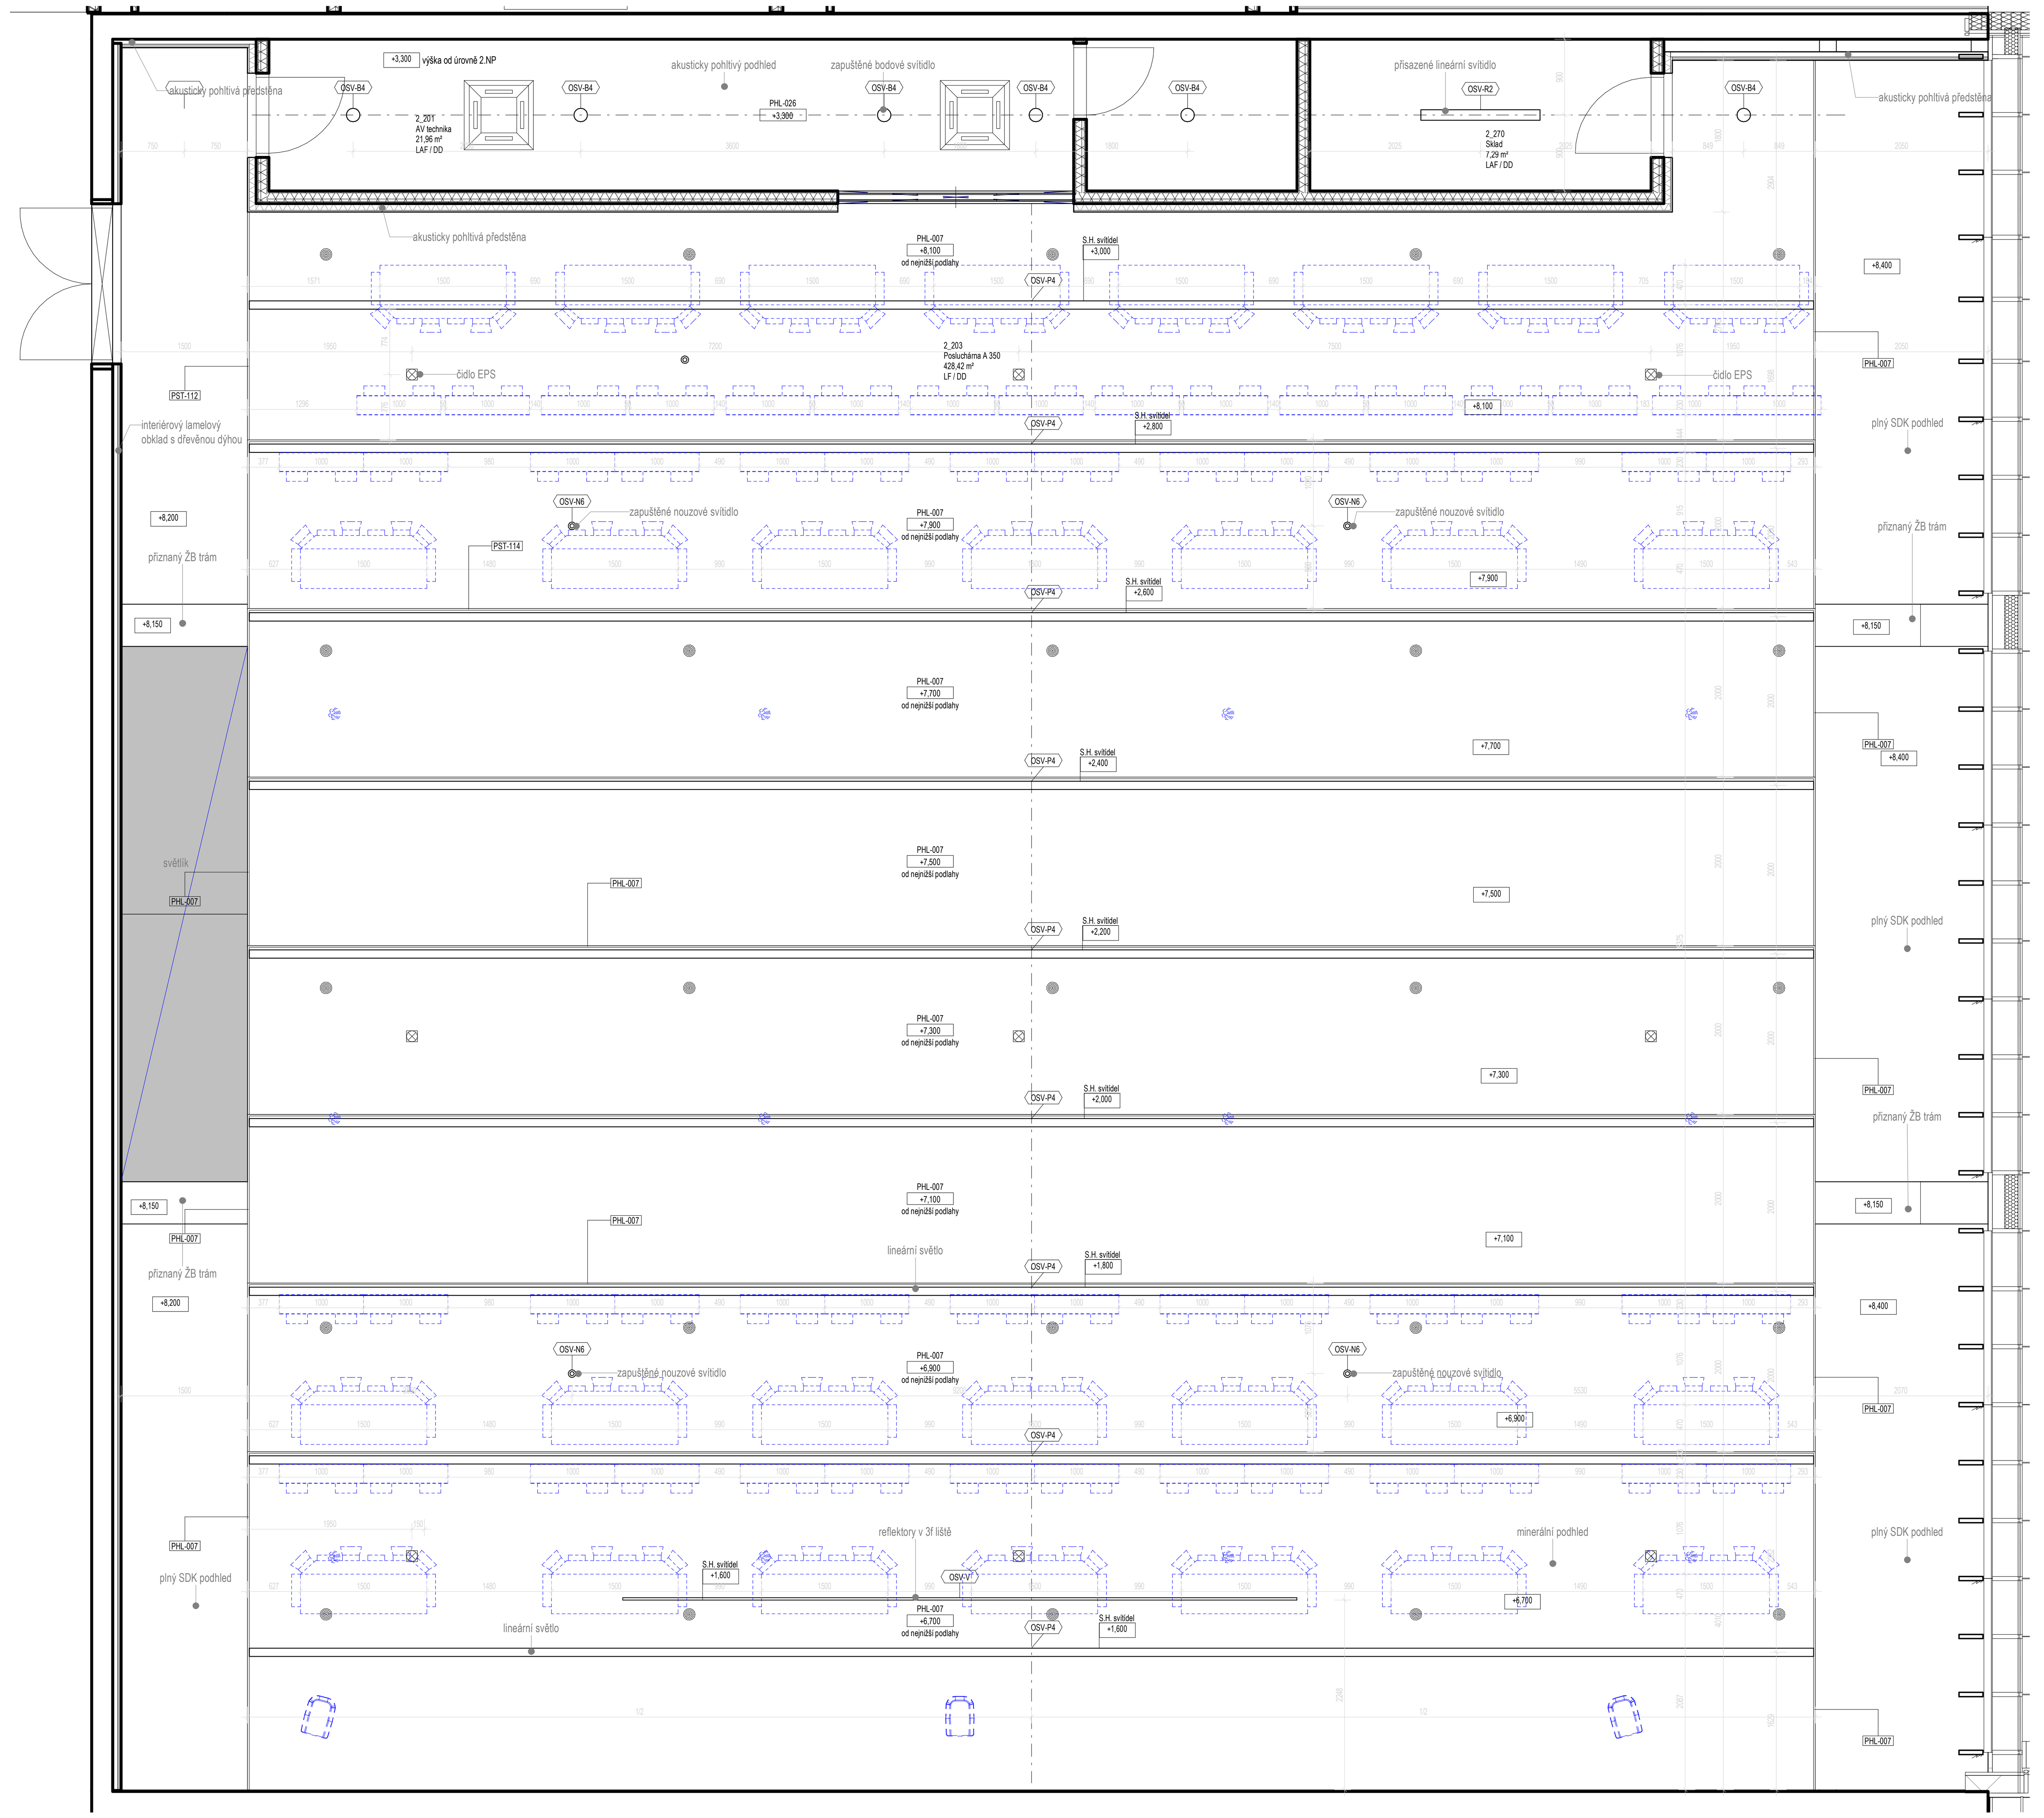

2 Podhled
1 : 50

LEGENDA

- jednopólový vypínač
- sériový přepínač
- střídavý přepínač
- dvojpólový střídavý přepínač
- zásuvka 230V
- zásuvka 230V v dvojrámečku
- datová dvojzásuvka
- termostat s regulací
- DALI systemový ovladač
- Ovladač osvětlení tlačítkový s DALI modulem
- podlahová krabice
- lednice
- myčka
- tříděný odpad
- sprinkler sprej závěsný do podhledu
- sprinkler stěnový hor. s prodlouženým výstřikem
- revizní dvířka
- vzduchotechnická jednotka
- EPS
- reproduktor EPS
- PTZ kamera na stěně pod plátnem
- reproduktor na stěně pod podhledem
- čidlo pohybu
- anemostat
- detektor kouře
- reproduktor
- anténa TX/RX vnitřní
- Kamera
- Vestavěný nábytek
- Volný nábytek

Bogle Architects London | Prague | Hong Kong	Client: Univerzita Karlova	Project: MEPHARED 2	Drawing Title: Posluchárna LF A350	Disclaimer: Do not scale from this drawing. This documentation is for planning purposes only and not for construction. This document is copyright and may not be reproduced without the permisiion of the owner. Ordinance Survey data contained herein is for use on this project only.	Scale @ A1: 1 : 50	Date of Issue: 04/11/2022	Sheet No / Room ID: AUD_A1 2_203.1	Sketch No: SK-211217-05	Revision: 01